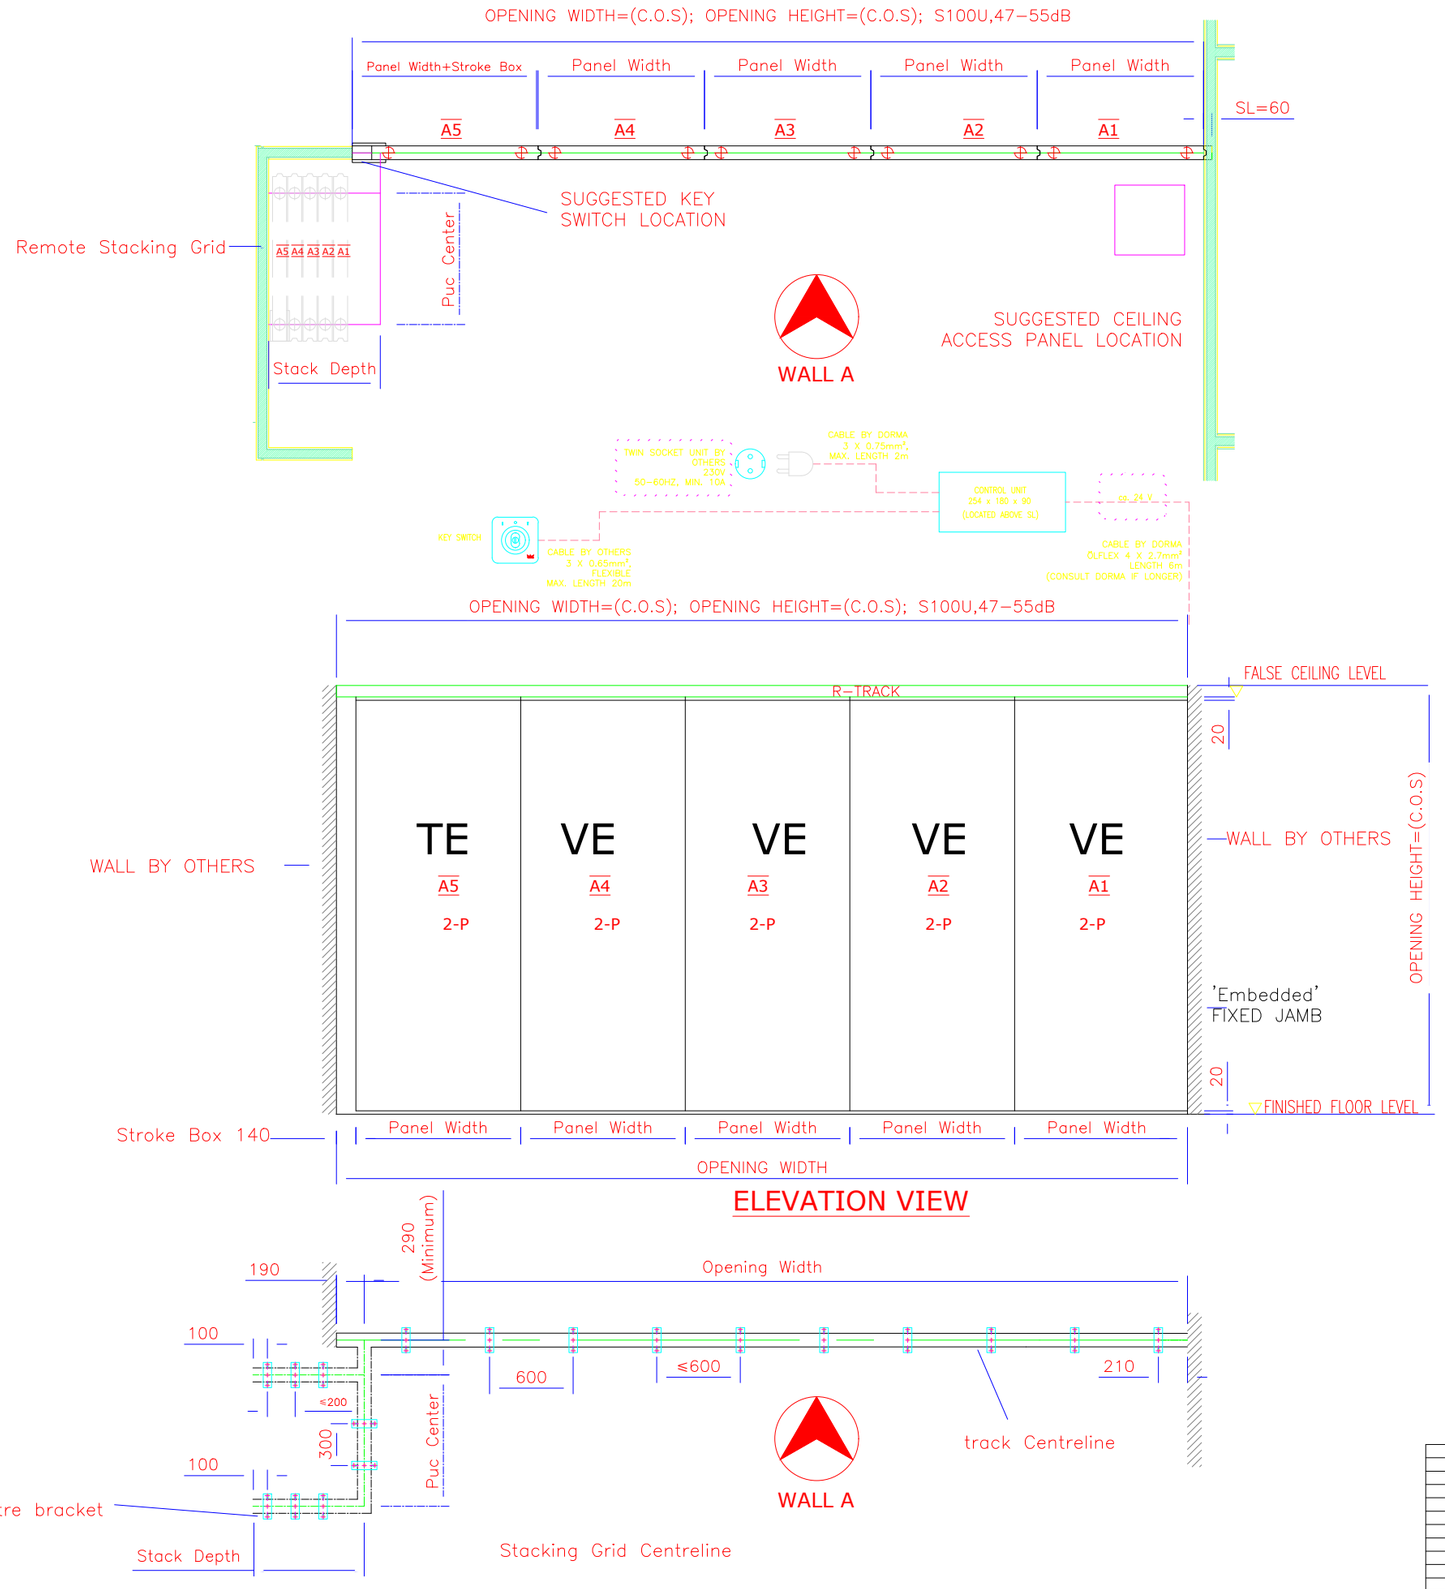

Rev.	Date	Drawn	Checked	Requested & Checked

1 RUN

Drawn By:	Checked By:
Gary	Woody
07/11/2023	07/11/2023

TRANS-SPACE
MANAGING SPACE WITH OPERABLE WALLS AND DOORS

Project:
Generic Remote Stacking Wall

Proposed Layout Wall

Scale: NTS

Drawing no.:
2023.711.01

Rev.: 0

Replacement for

Project No.:
XXXX